



# PARTIAL PLAN - 104 TH FLOOR

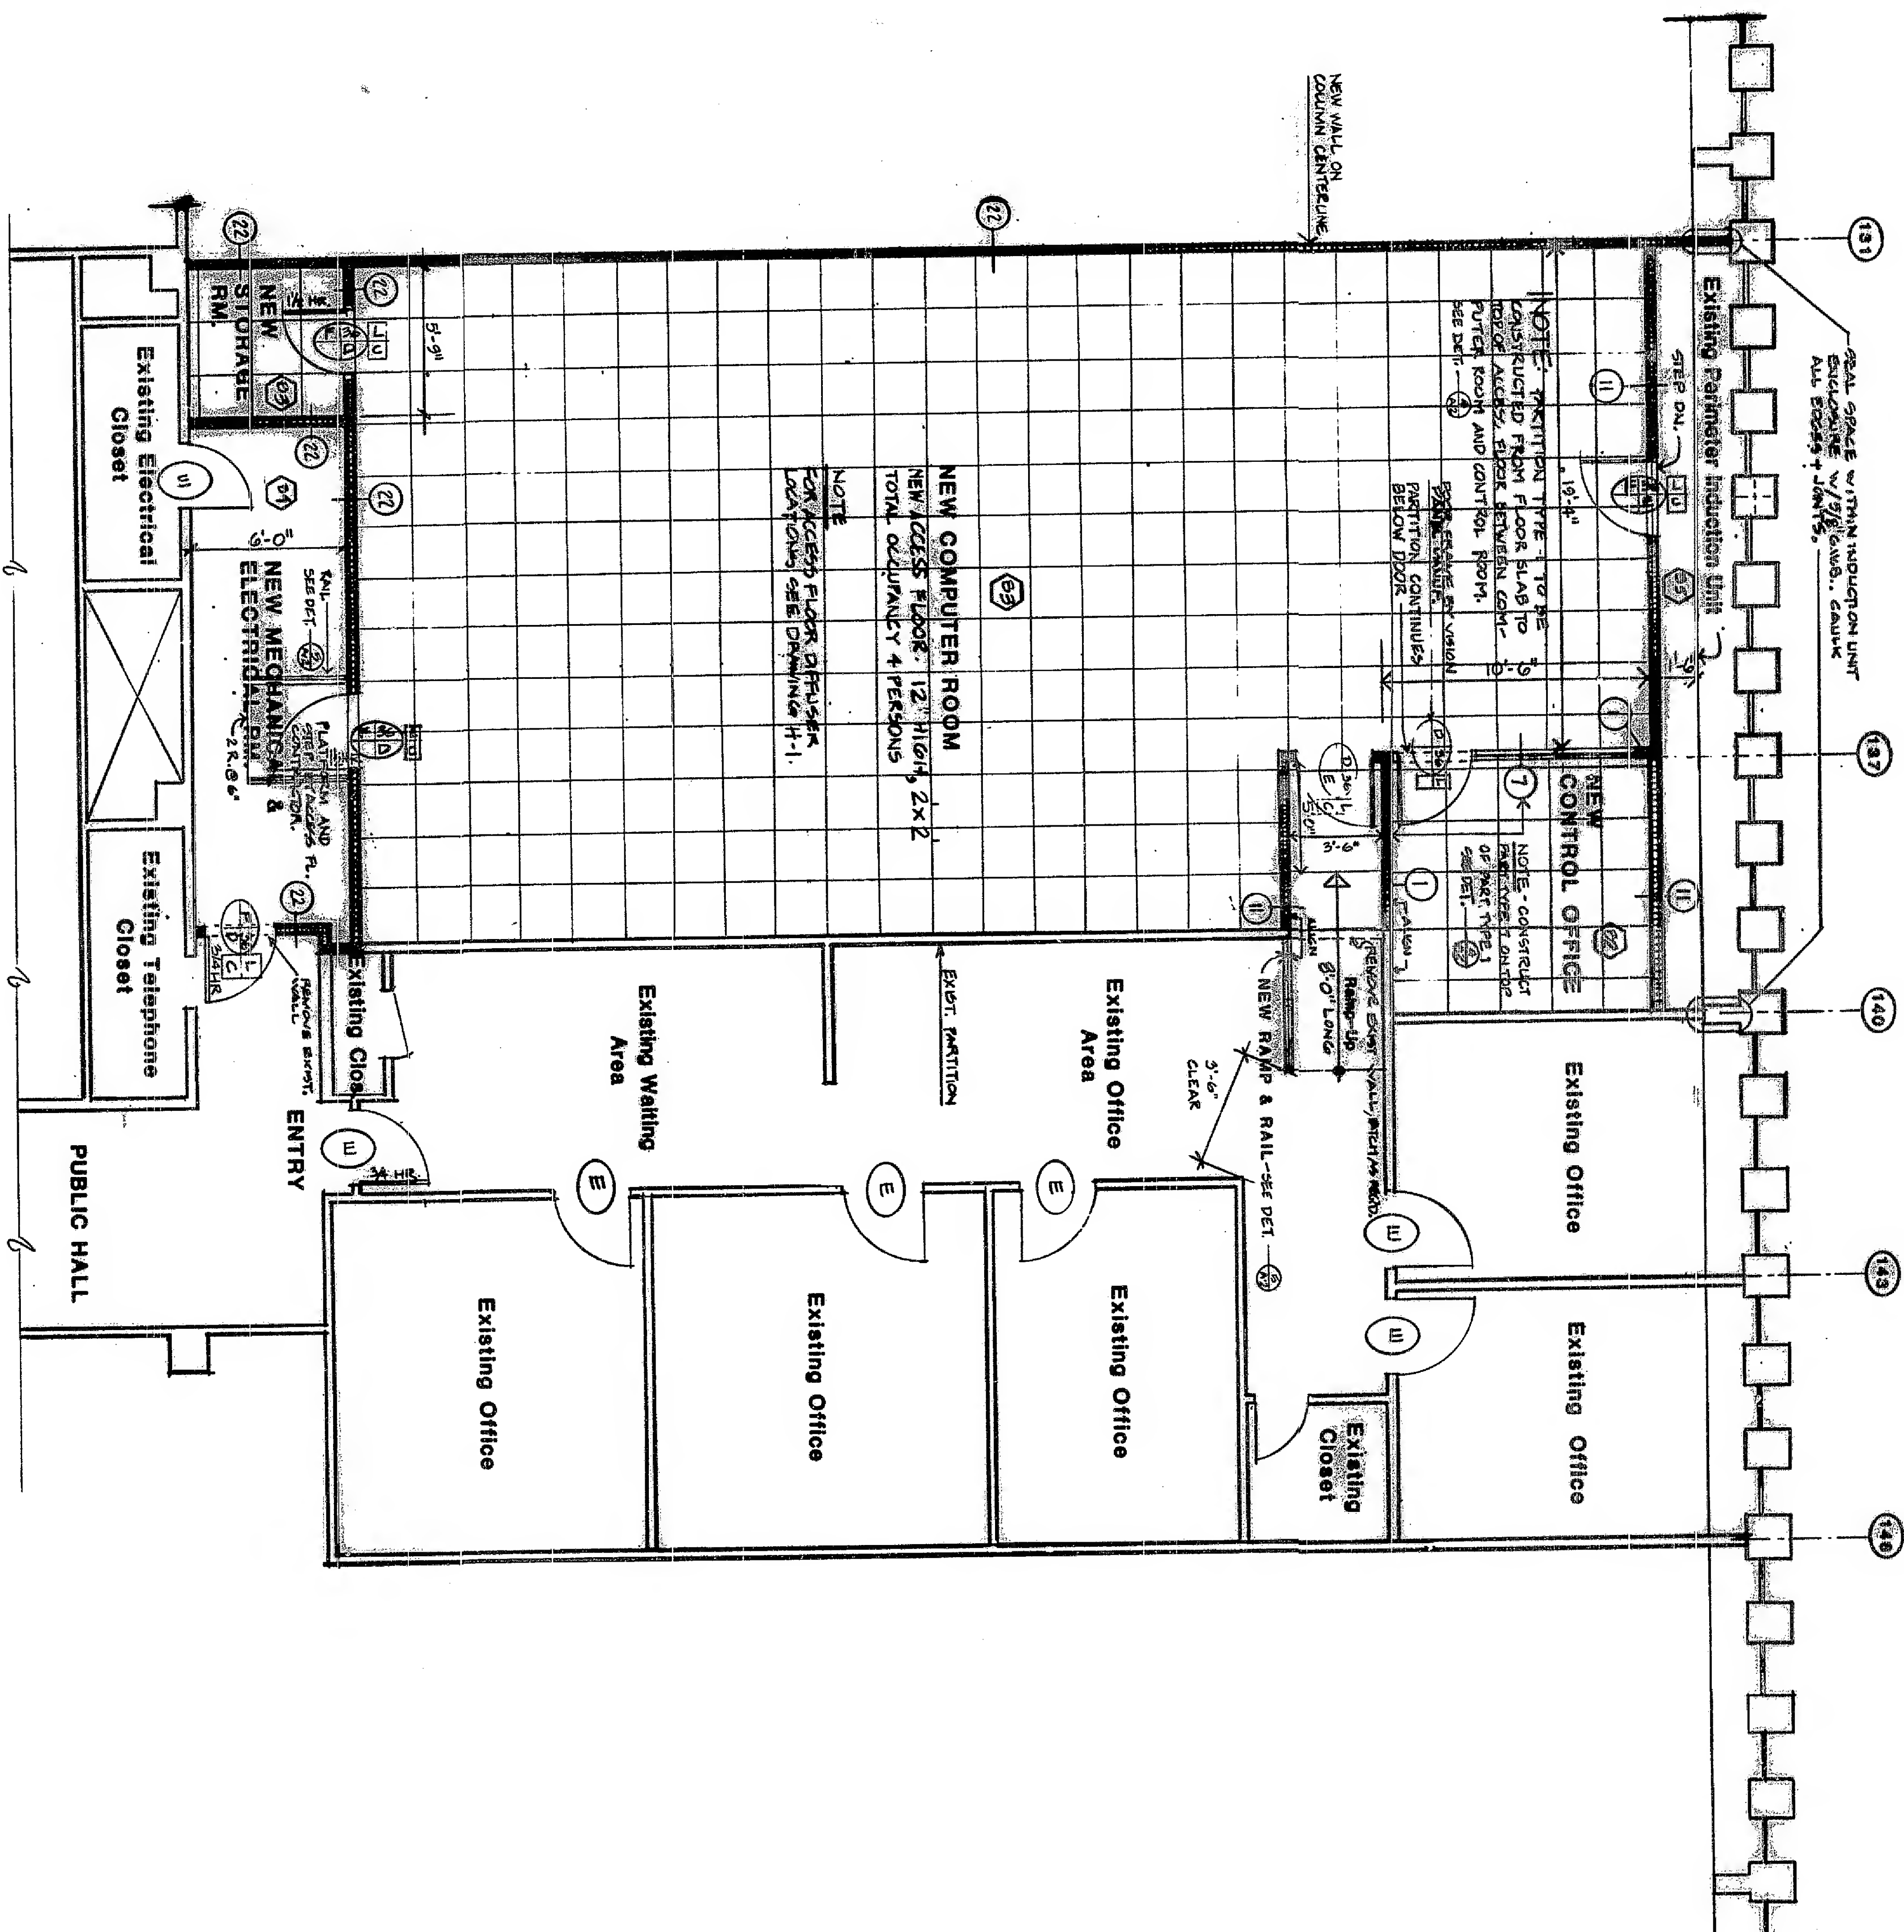

KEY PLAN  
NOT TO SCALE

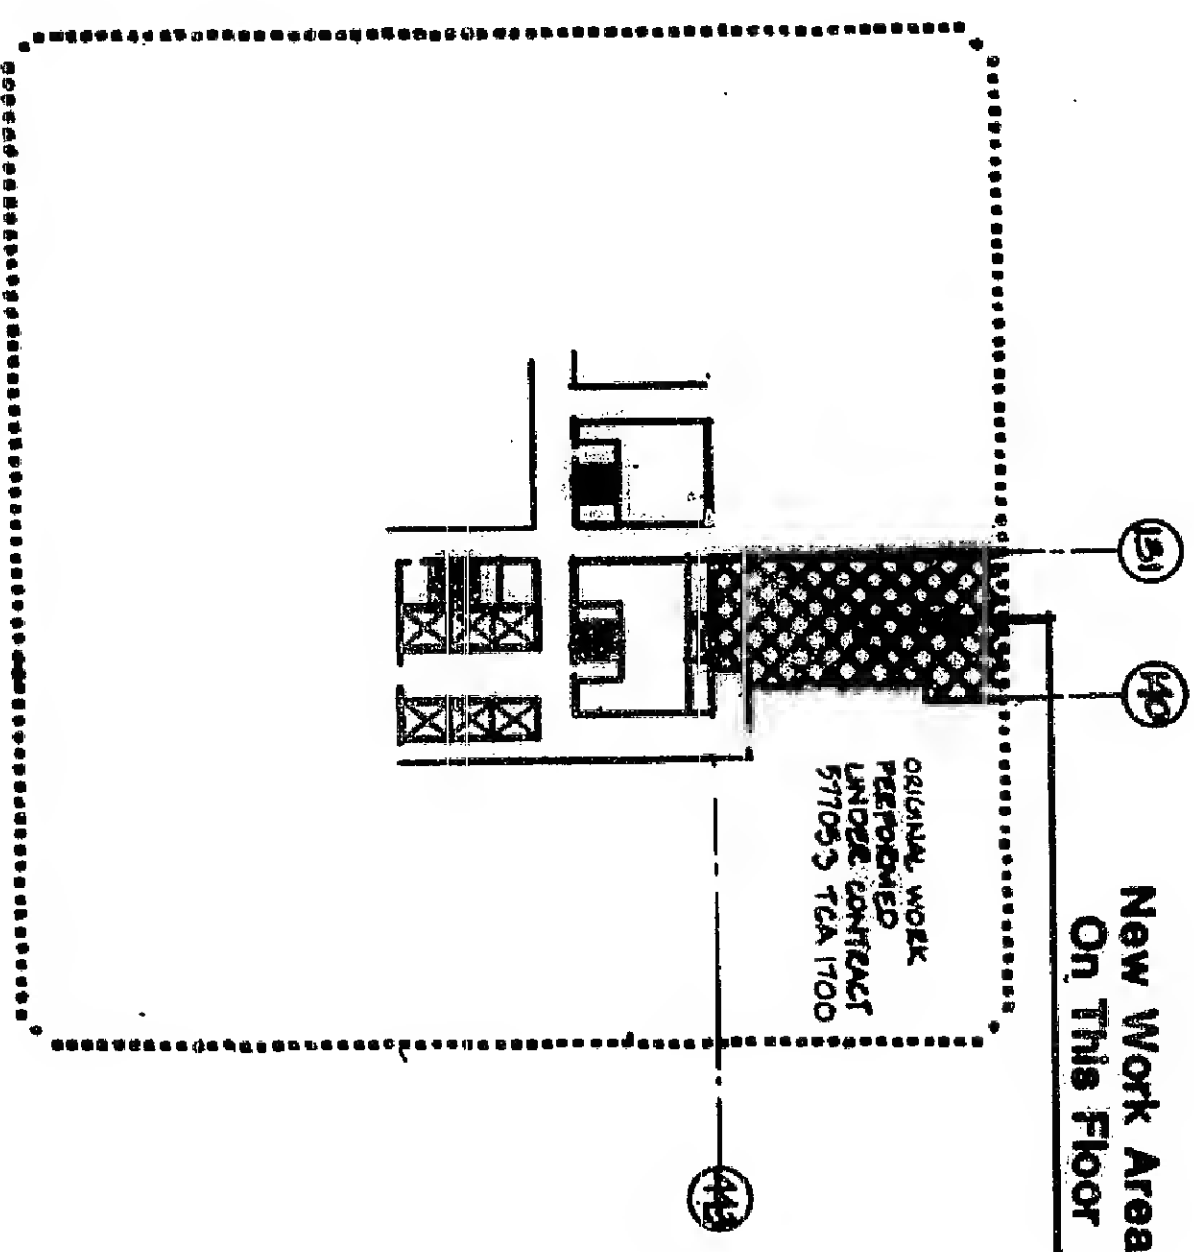


**CANTOR, FITZGERALD SECURITIES CORP.**  
ONE WORLD TRADE CENTER  
NEW YORK, N.Y.

PROJECT TITLE **NEW COMPUTER ROOM 2**  
FLOOR **104 TH**  
DRAWING TITLE **NEW CONSTRUCTION PLAN**

DATE **7/26/82**  
DRAWN **7002**  
SCALE: **1/4" = 1'-0"**  
DRAWING NUMBER **A-1**

NO.	DESCRIPTION	DATE
1	ALTER ENTRY AREAS TO COMPUTER + MECH. ROOMS	8-10-82
2	REWORKING COMPUTER ROOM DOORS	9-9-82

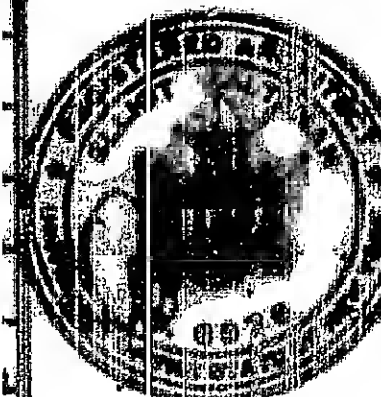

**Katz, Walsman, Weber**  
30 EAST 42ND STREET, NEW YORK, N.Y. 10017 / 647-8900  
Architects A.I.A.  
Katz, Walsman, Weber  
30 EAST 42ND STREET, NEW YORK, N.Y. 10017 / 647-8900  
Consulting Architects